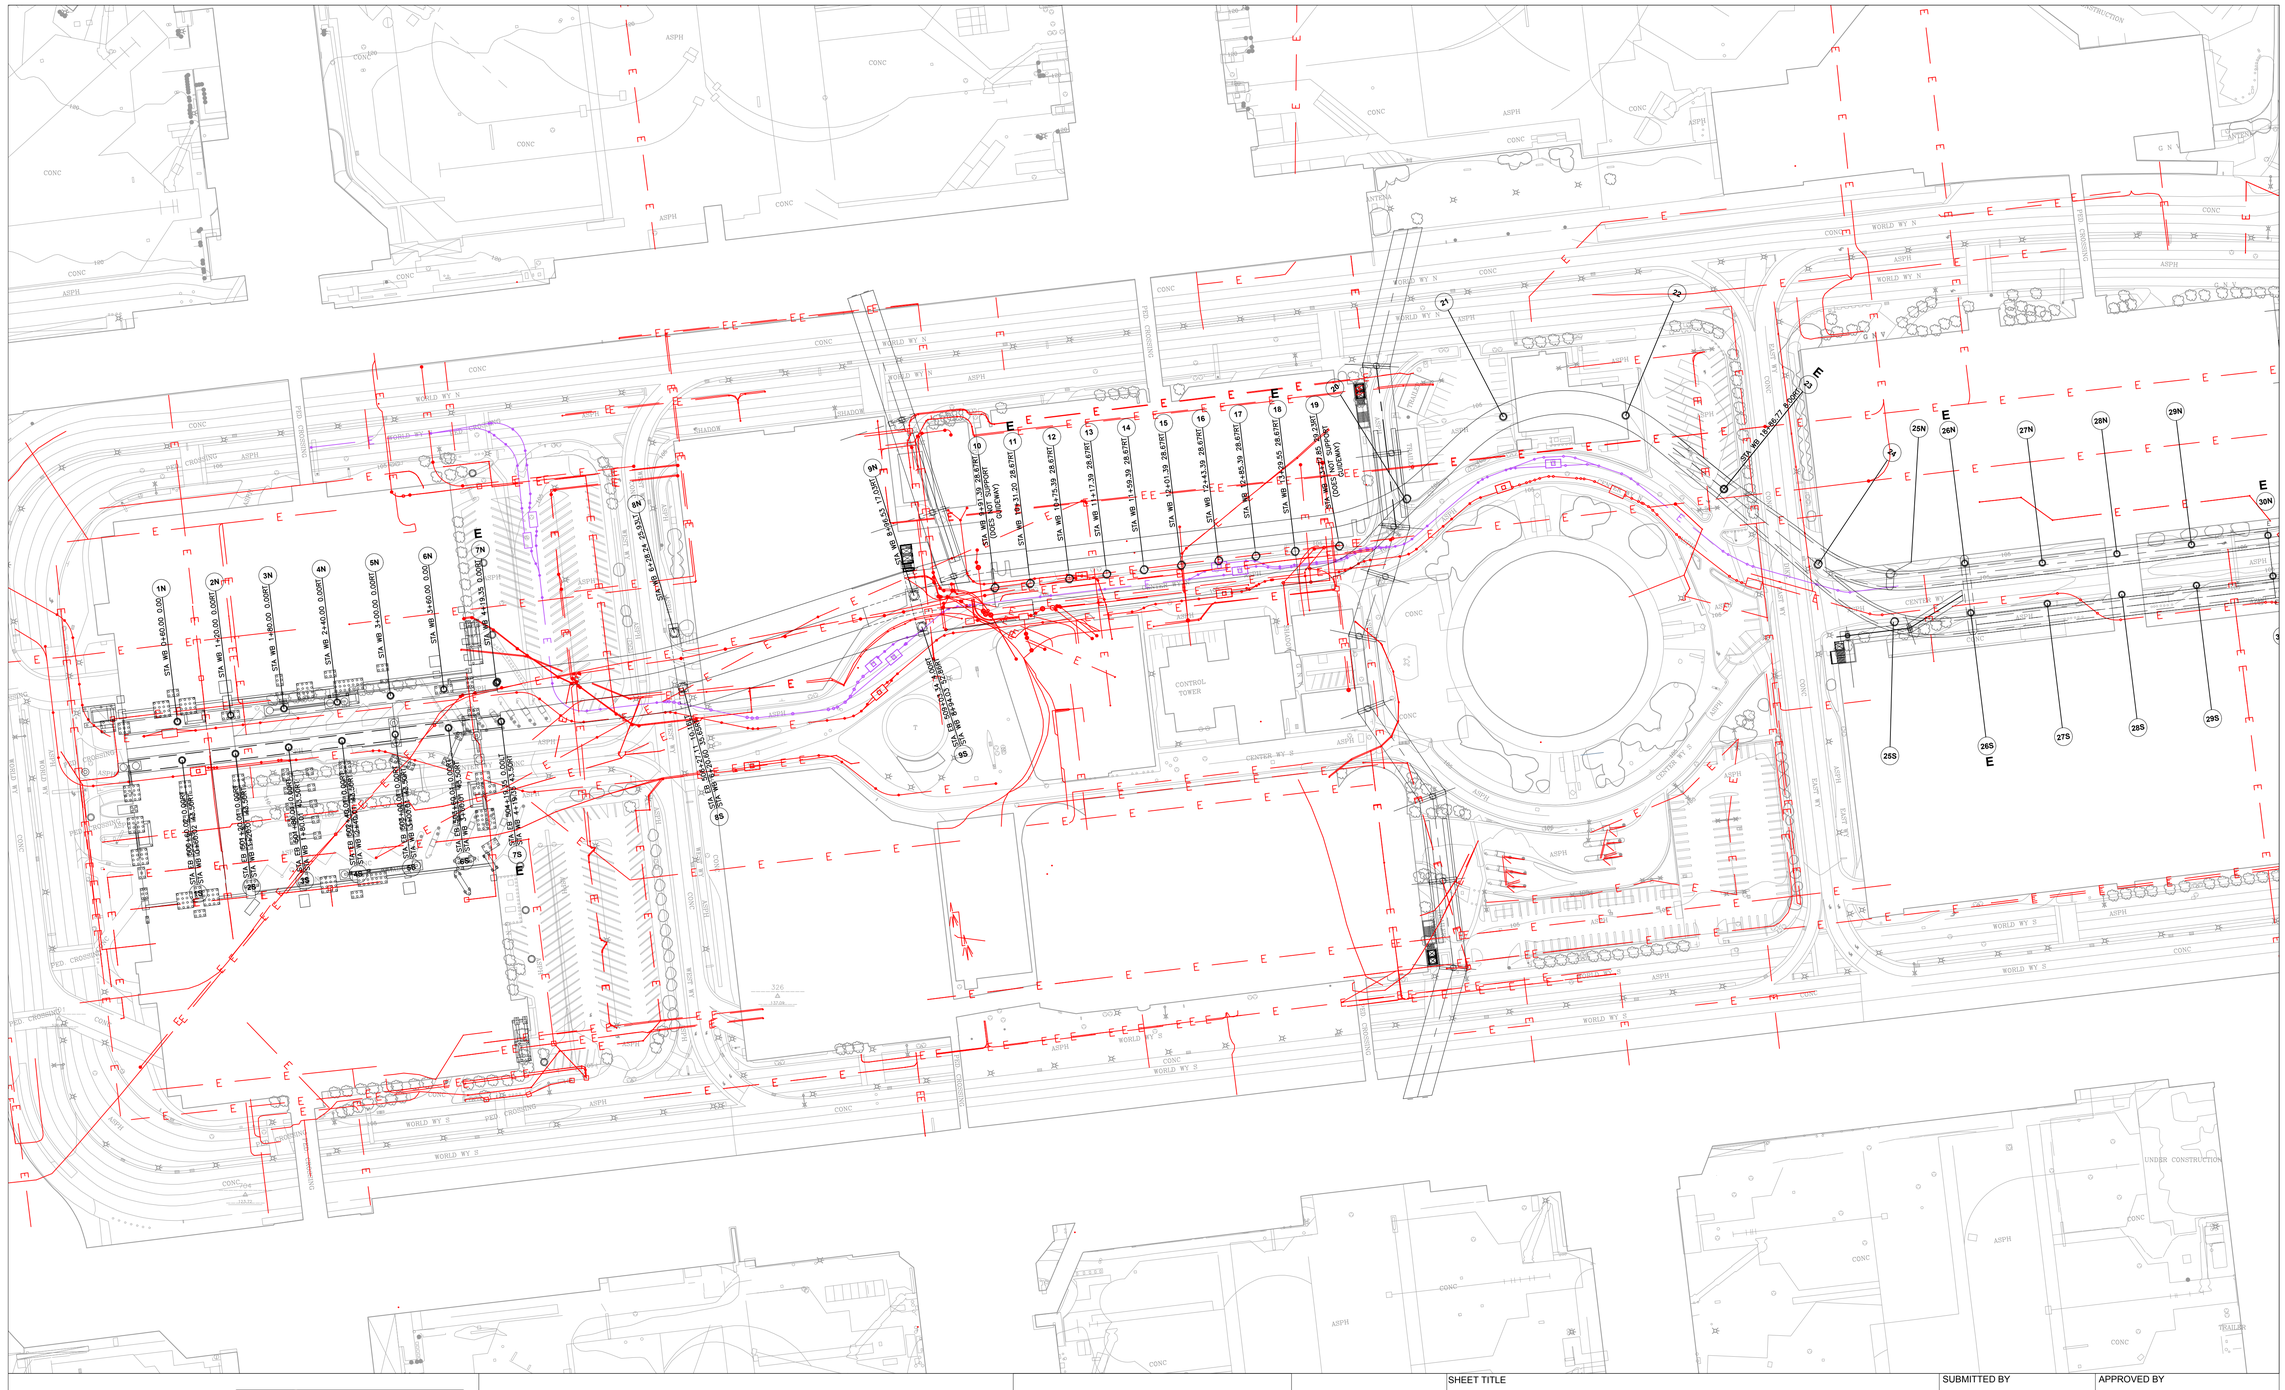
STA WB 0+40.00 0.00ft
STA WB 1+00.00 0.00ft
STA WB 1+60.00 0.00ft
STA WB 2+40.00 0.00ft
STA WB 3+00.00 0.00ft
STA WB 3+60.00 0.00ft
STA WB 4+11.55 0.00ft
STA WB 8+26.45 0.00ft
STA WB 9+19.39 28.67ft
STA WB 10+31.22 28.67ft
STA WB 10+75.39 28.67ft
STA WB 11+19.39 28.67ft
STA WB 11+59.39 28.67ft
STA WB 12+01.39 28.67ft
STA WB 12+45.39 28.67ft
STA WB 13+29.55 28.67ft
STA WB 13+85.39 28.67ft
STA WB 14+69.77 28.67ft
STA EB 9+24.55 0.00ft
STA EB 9+64.55 0.00ft
STA EB 10+04.55 0.00ft
STA EB 10+44.55 0.00ft
STA EB 10+84.55 0.00ft
STA EB 11+24.55 0.00ft
STA EB 11+64.55 0.00ft
STA EB 12+04.55 0.00ft
STA EB 12+44.55 0.00ft
STA EB 12+84.55 0.00ft
STA EB 13+24.55 0.00ft
STA EB 13+64.55 0.00ft
STA EB 14+04.55 0.00ft
STA EB 14+44.55 0.00ft
STA EB 14+84.55 0.00ft
STA EB

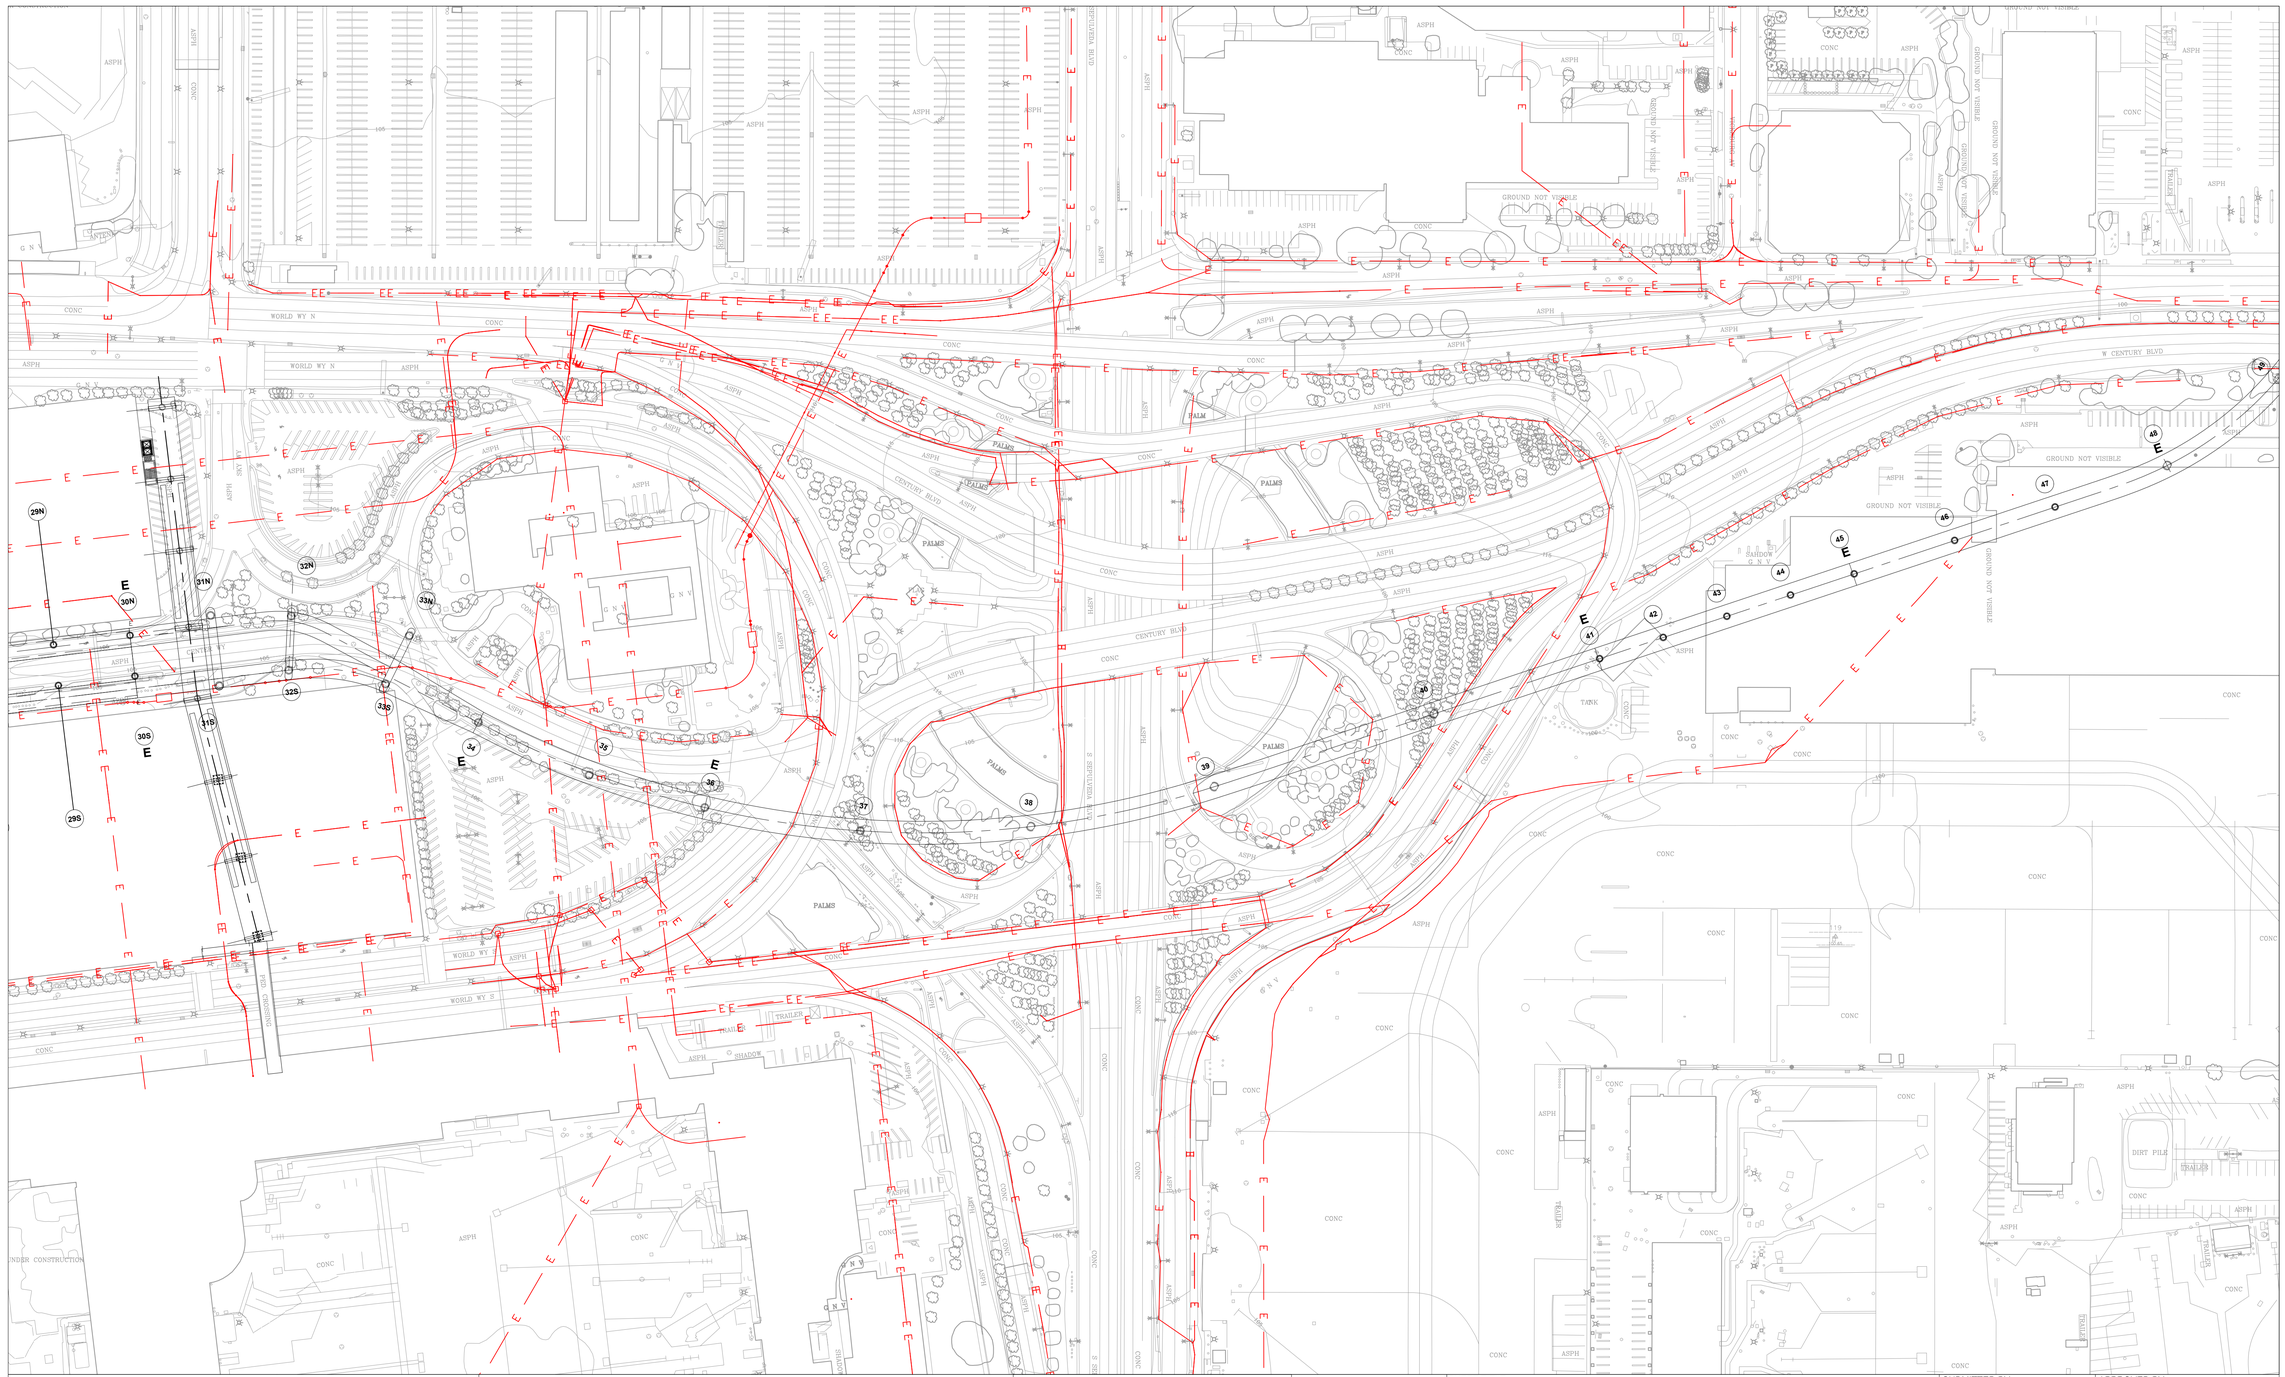

Los Angeles World Airports

LANDSIDE ACCESS MODERNIZATION PROGRAM

AT LOS ANGELES INTERNATIONAL AIRPORT

KEY MAP

ARCHITECT/ENGINEER SEAL

DRAFT - This document contains draft information/materials which is considered confidential and for deliberative purposes only and not for public consumption or dissemination

SHEET TITLE

NO.	ISSUED FOR	CHK'D	APP'D	DATE
2				
1				

SUBMITTED BY

APPROVED BY

DRAWN

DATE

Updated Guide Way Column Layout ONLY, as of 7.19.2018
CAD FILE NAME: LXS-UTL-PW-GEN-00001
07/24/2018 4:26:38 PM

LANDSIDE ACCESS MODERNIZATION PROGRAM

AT LOS ANGELES INTERNATIONAL AIRPORT

KEY MAP

ARCHITECT/ENGINEER SEAL

DRAFT - This document contains draft information/materials which is considered confidential and for deliberative purposes only and not for public consumption or dissemination

SHEET TITLE

NO.	ISSUED FOR	CHK'D	APP'D	DATE
2				
1				

SUBMITTED BY

APPROVED BY

DRAWN

DATE

Updated Guide Way Column Layout ONLY, as of 7.19.2018
CAD FILE NAME: LXS-UTL-PW-GEN-00001
07/24/2018 4:26:38 PM

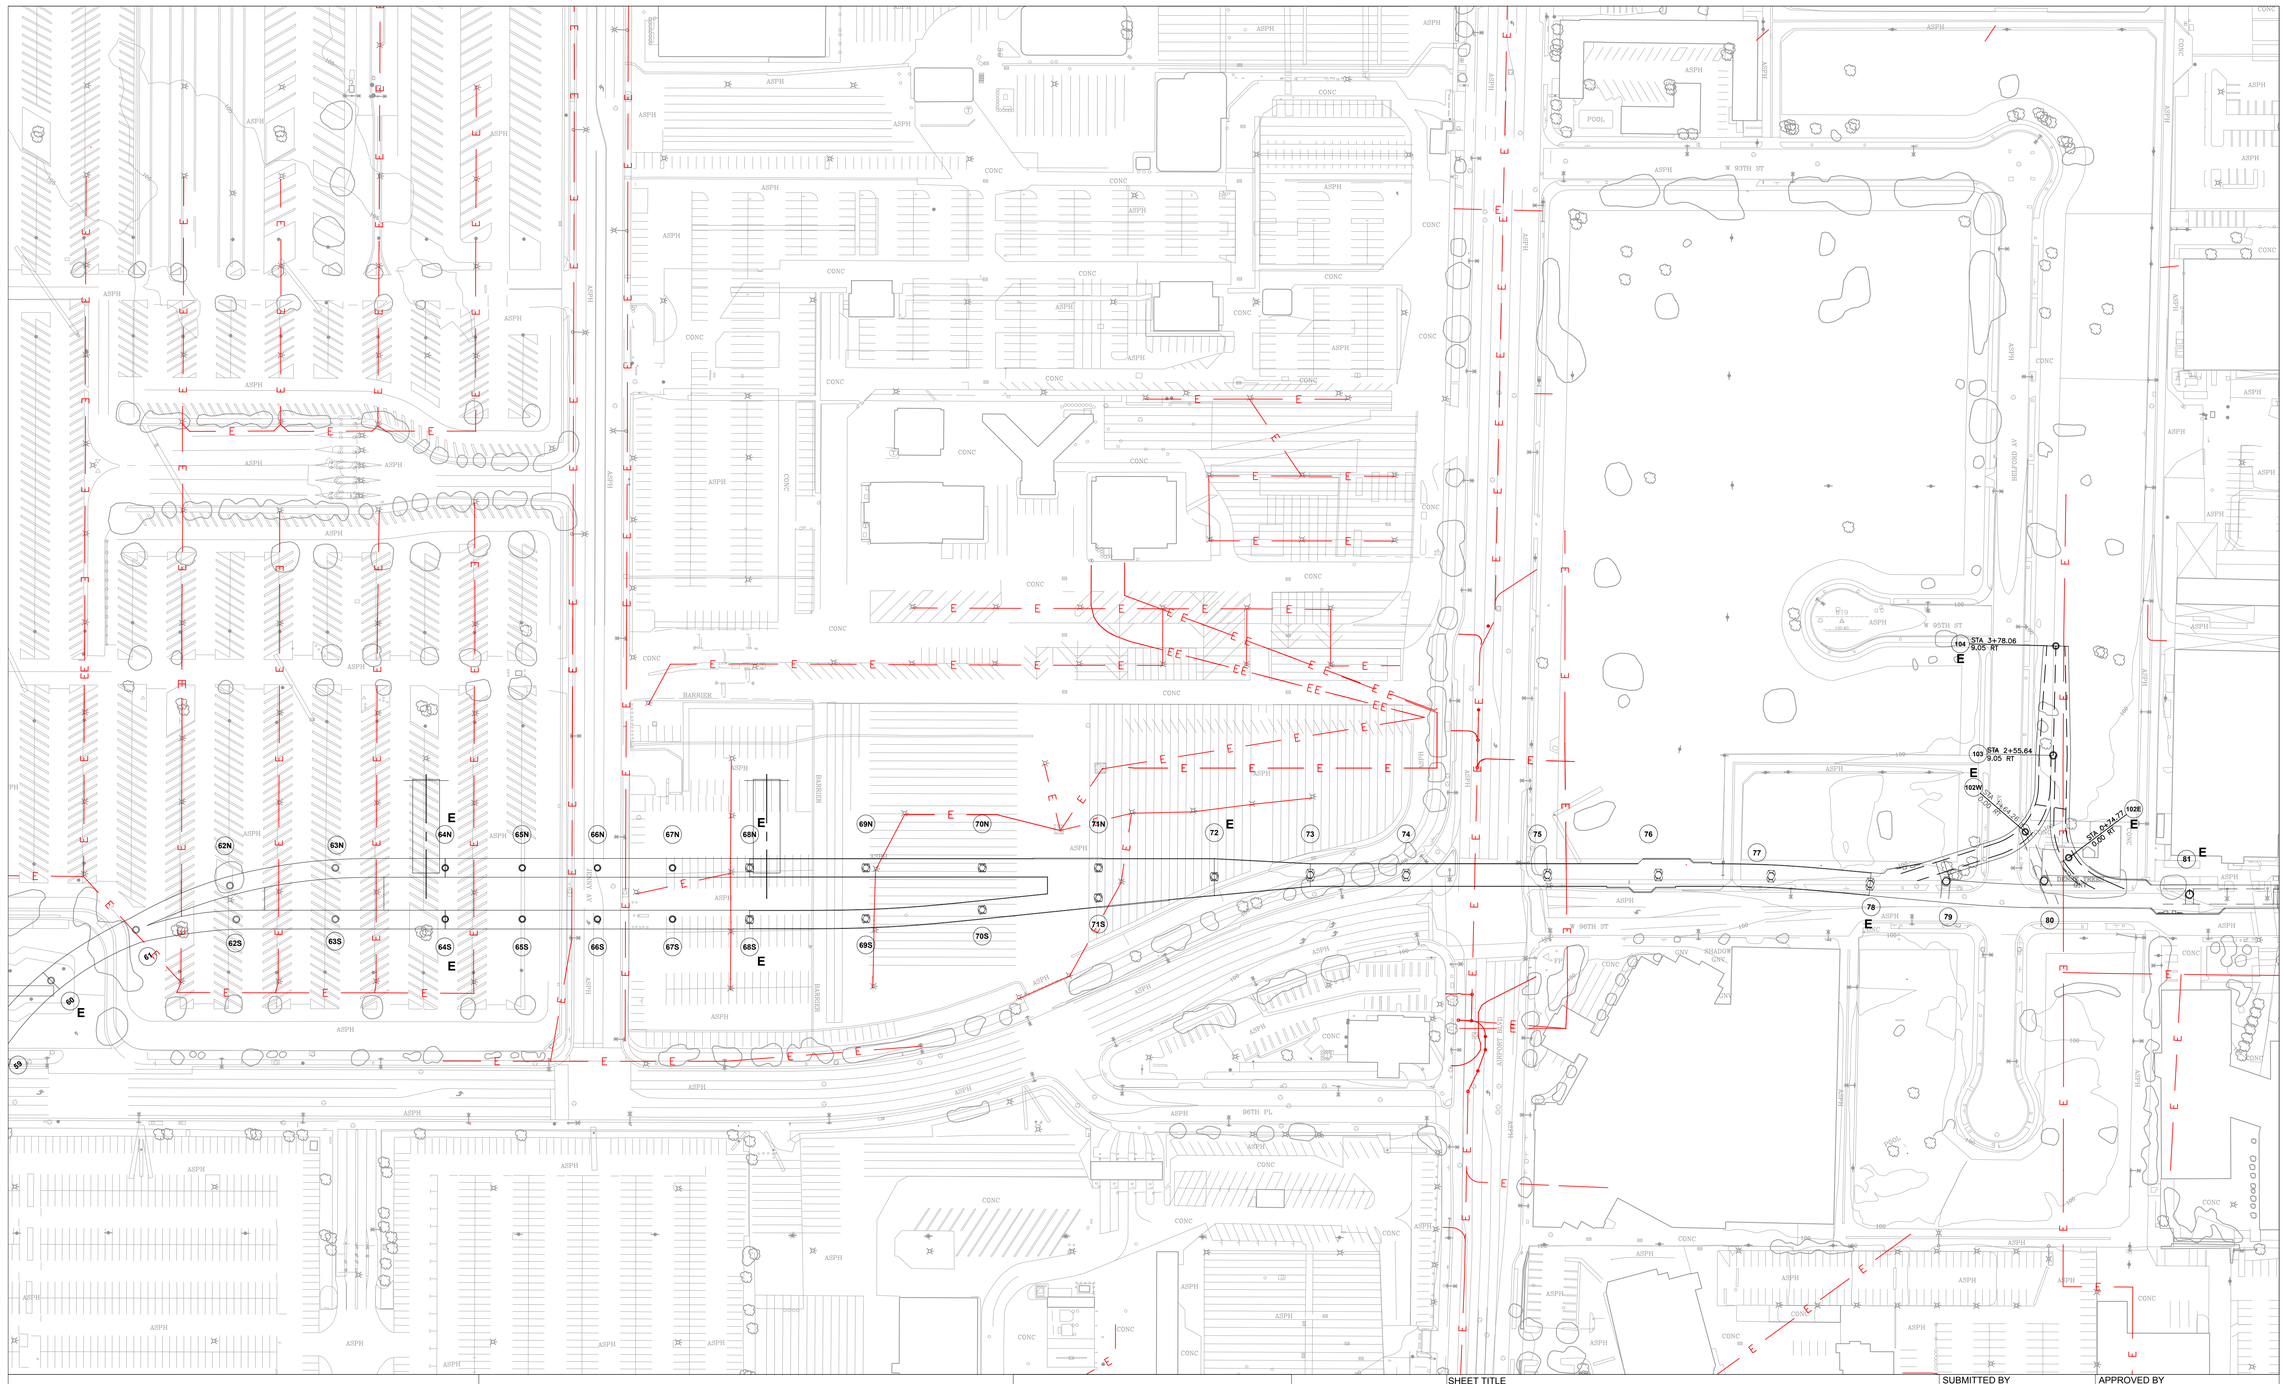

Los Angeles World Airports

LANDSIDE ACCESS MODERNIZATION PROGRAM

AT LOS ANGELES INTERNATIONAL AIRPORT

KEY MAP

ARCHITECT/ENGINEER SEAL

DRAFT - This document contains draft information/materials which is considered confidential and for deliberative purposes only and not for public consumption or dissemination

SHEET TITLE

NO.	ISSUED FOR	CHK'D	APP'D	DATE
2				
1				

SUBMITTED BY

APPROVED BY

DRAWN

DATE

Updated Guide Way Column Layout ONLY, as of 7.19.2018
CAD FILE NAME: LXS-UTL-PW-GEN-00001
07/24/2018 4:26:38 PM

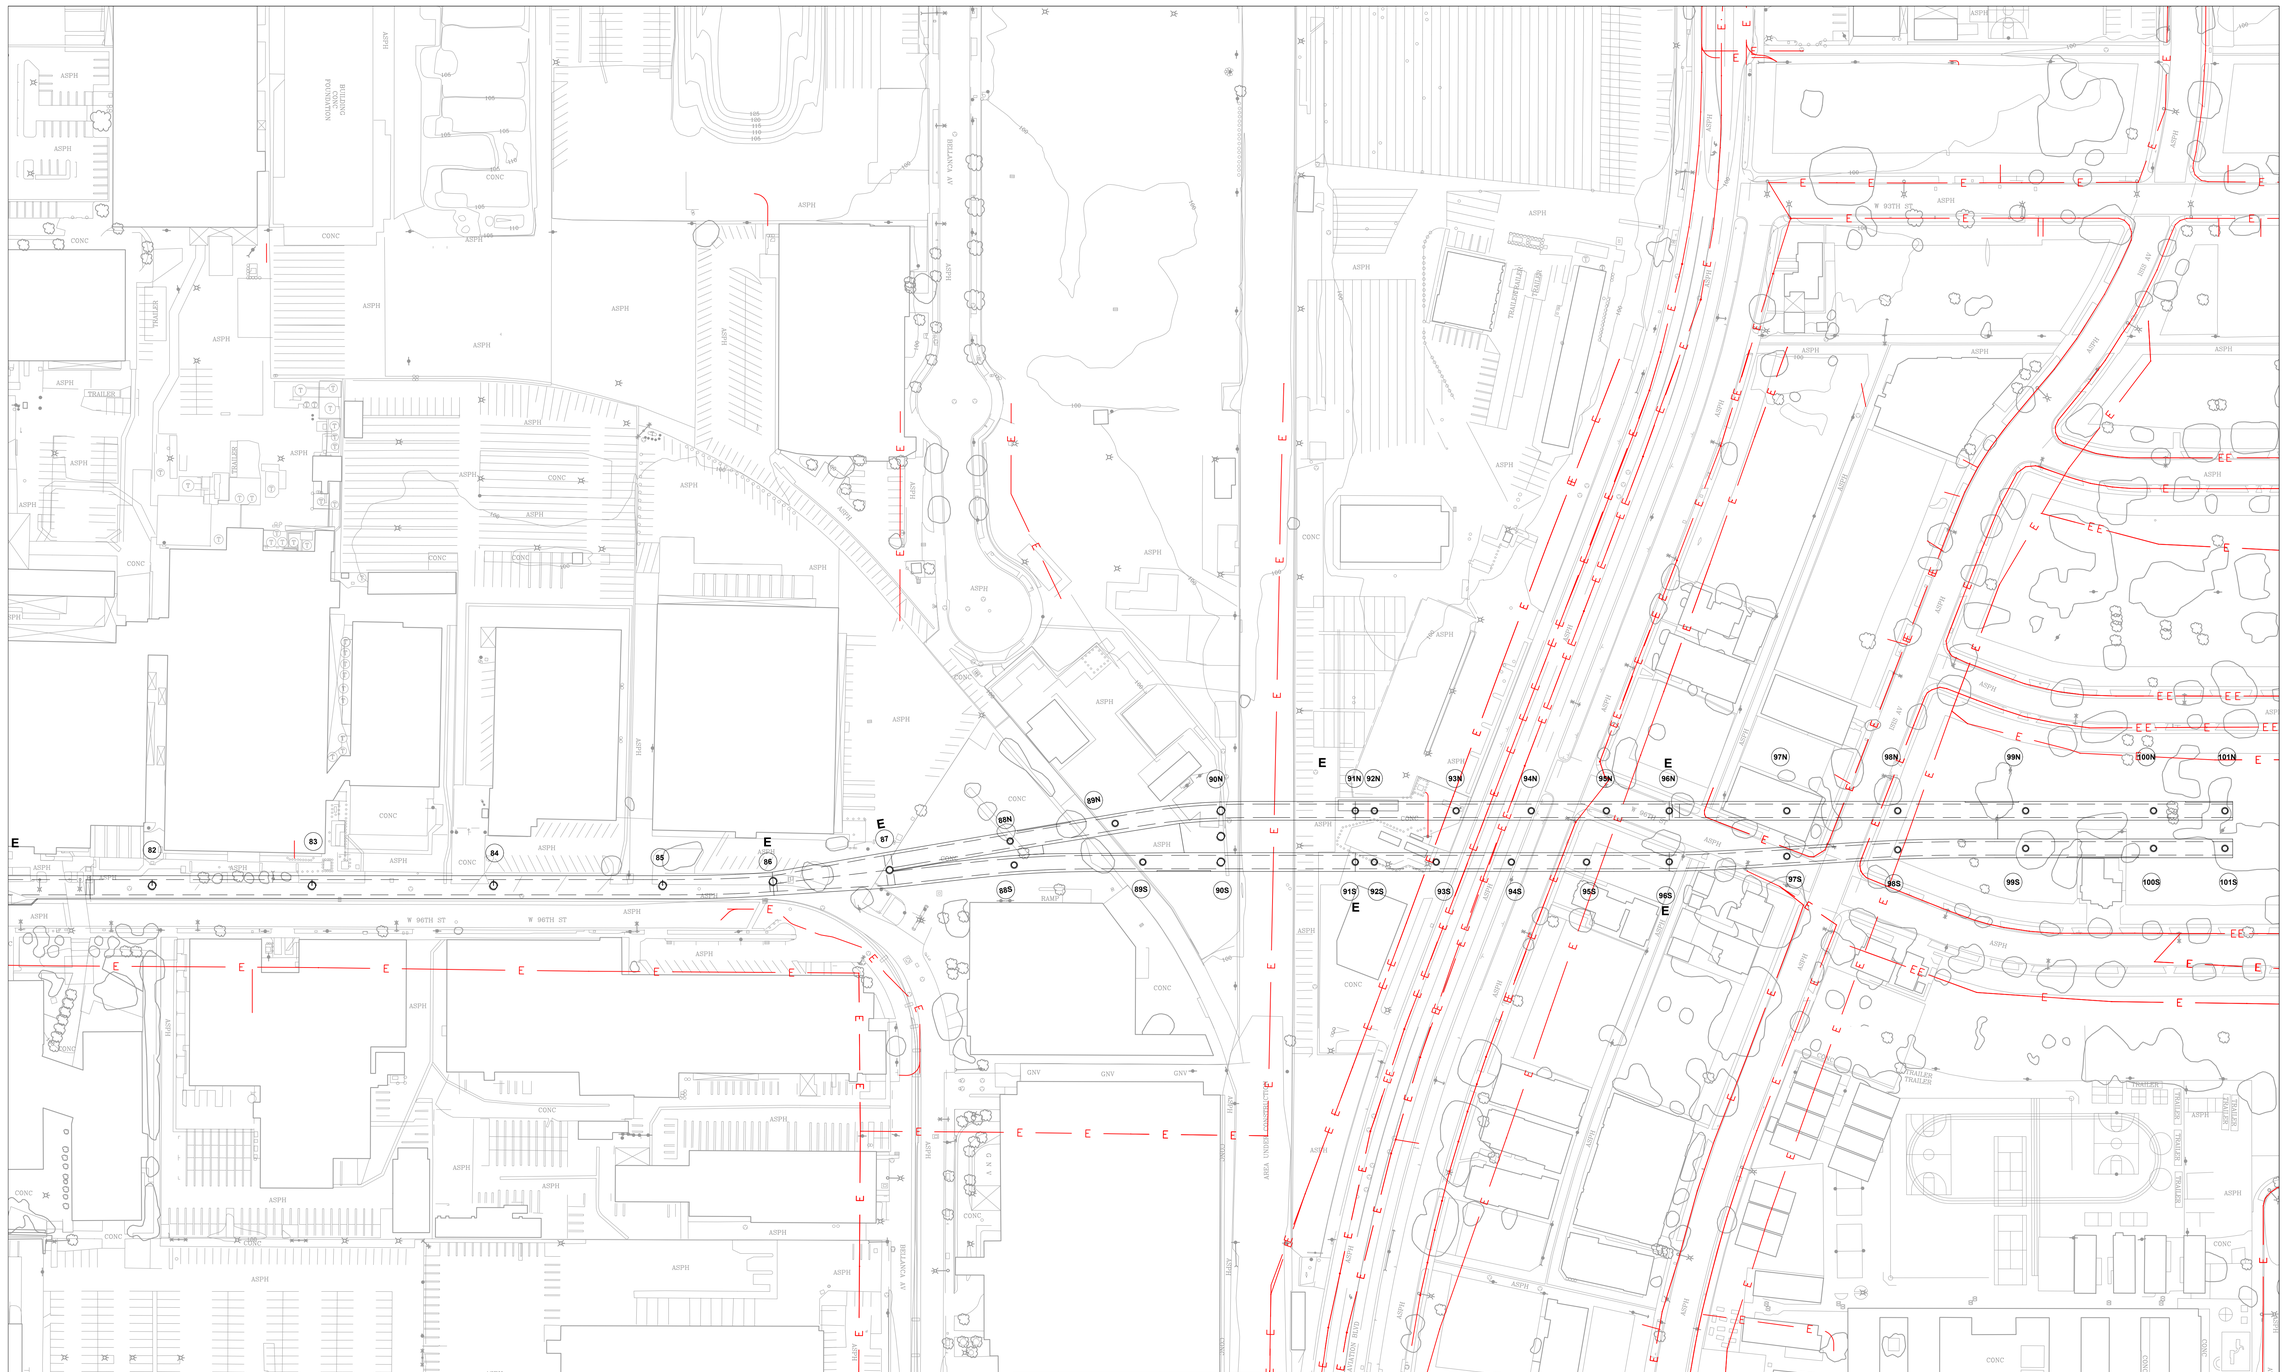

Los Angeles World Airports

LANDSIDE ACCESS MODERNIZATION PROGRAM

AT LOS ANGELES INTERNATIONAL AIRPORT

KEY MAP

ARCHITECT/ENGINEER SEAL

DRAFT - This document contains draft information/materials which is considered confidential and for deliberative purposes only and not for public consumption or dissemination

SHEET TITLE

NO.	ISSUED FOR	CHK'D	APP'D	DATE
2				
1				

SUBMITTED BY

APPROVED BY

DRAWN

DATE

Updated Guide Way Column Layout ONLY, as of 7.19.2018
CAD FILE NAME: LXS-UTL-PW-GEN-00001
07/24/2018 4:26:38 PM